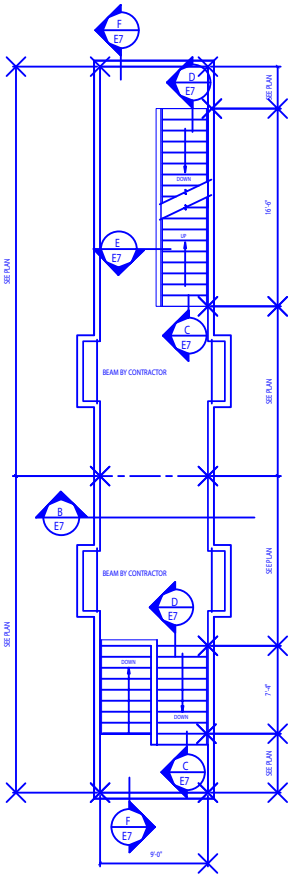

A
E7
ENLARGED BREEZEWAY PLAN

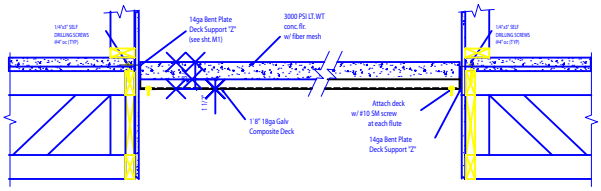

B
E7
Section Thru Breezeway

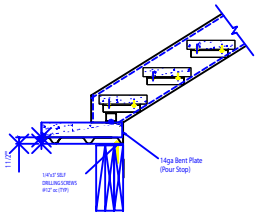

C
E7
Section Thru Stair Base

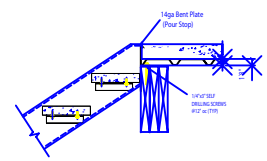

D
E7
Section Thru Stair Header

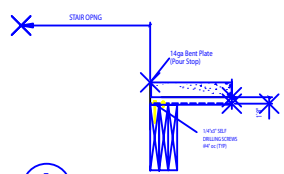

E
E7
Section Thru Stair Opng.

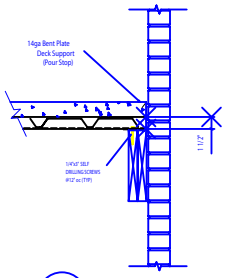

F
E7
Section

NOTES:
ATTACH DECKING TO EACH SUPPORT AT EACH FLUTE.
ATTACH DECK ENDS AND SIDES AT 4" oc (MAX)

REV NO.	DATE	BY	DESCRIPTION

TITLE	THE PRESERVE				
COMPANY	*				
LOCATION	PORT ROYAL, SC				
DRAWN SRB	SCALE NTS	DATE 2-11-03	CHK'D SRB	REF.	JOB NO. *
EZ BREEZE				DWG. NO. E7	REV. NO. 0