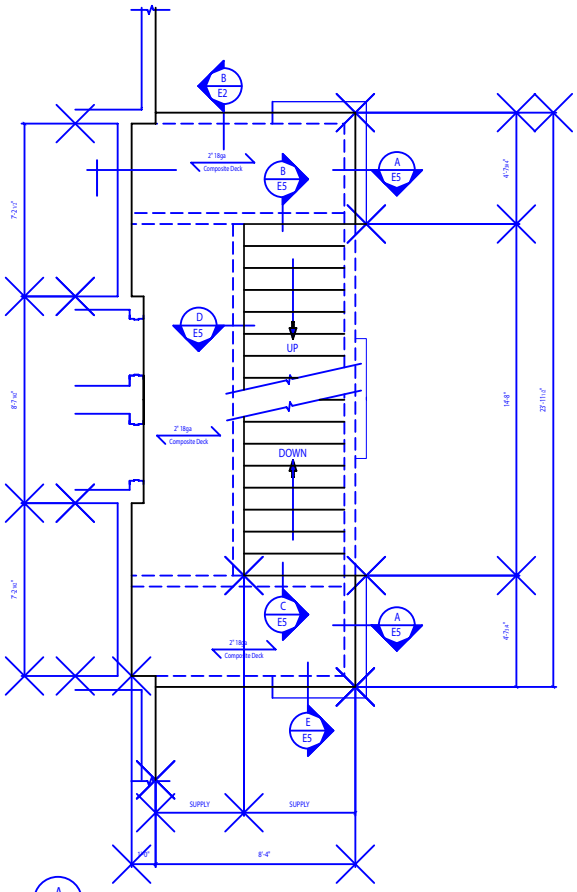

A
E5
BLDG. "B" ENLARGED AREA PLAN
END STAIRWAY

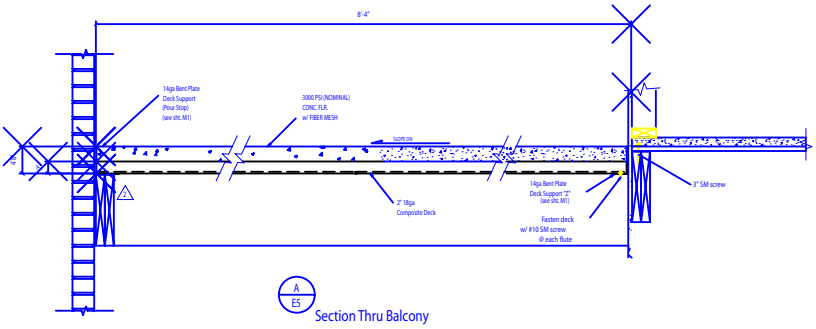

A
E5
Section Thru Balcony

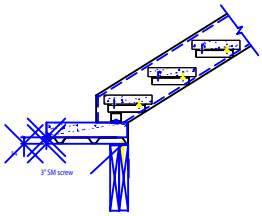

B
E5
Section Thru Stair Base

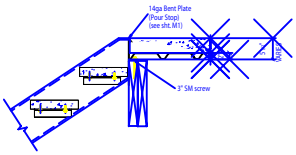

C
E5
Section Thru Stair Header

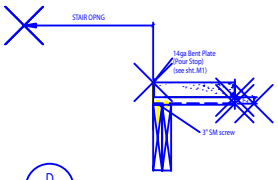

D
E5
Section Thru Stair Opng.

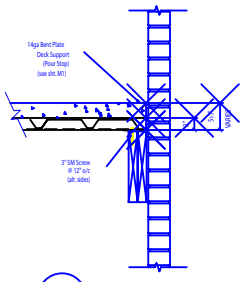

E
E5
Section

NOTES:
ATTACH DECKING TO EACH SUPPORT
AT EACH FLUTE.
ATTACH DECK ENDS AND SIDES
AT 12" oc (MAX)

REVISED	DATE	BY	DESCRIPTION

TITLE	STERLING PARK
COMPANY	"
LOCATION	BRIGHTON, COLORADO
DRAWN SRB	SCALE NTS.
DATE 6-01-02	CHKD SRB
REF.	JOB NO. "
EZ BREEZE	DWG. NO. E5
	REV. NO. 0